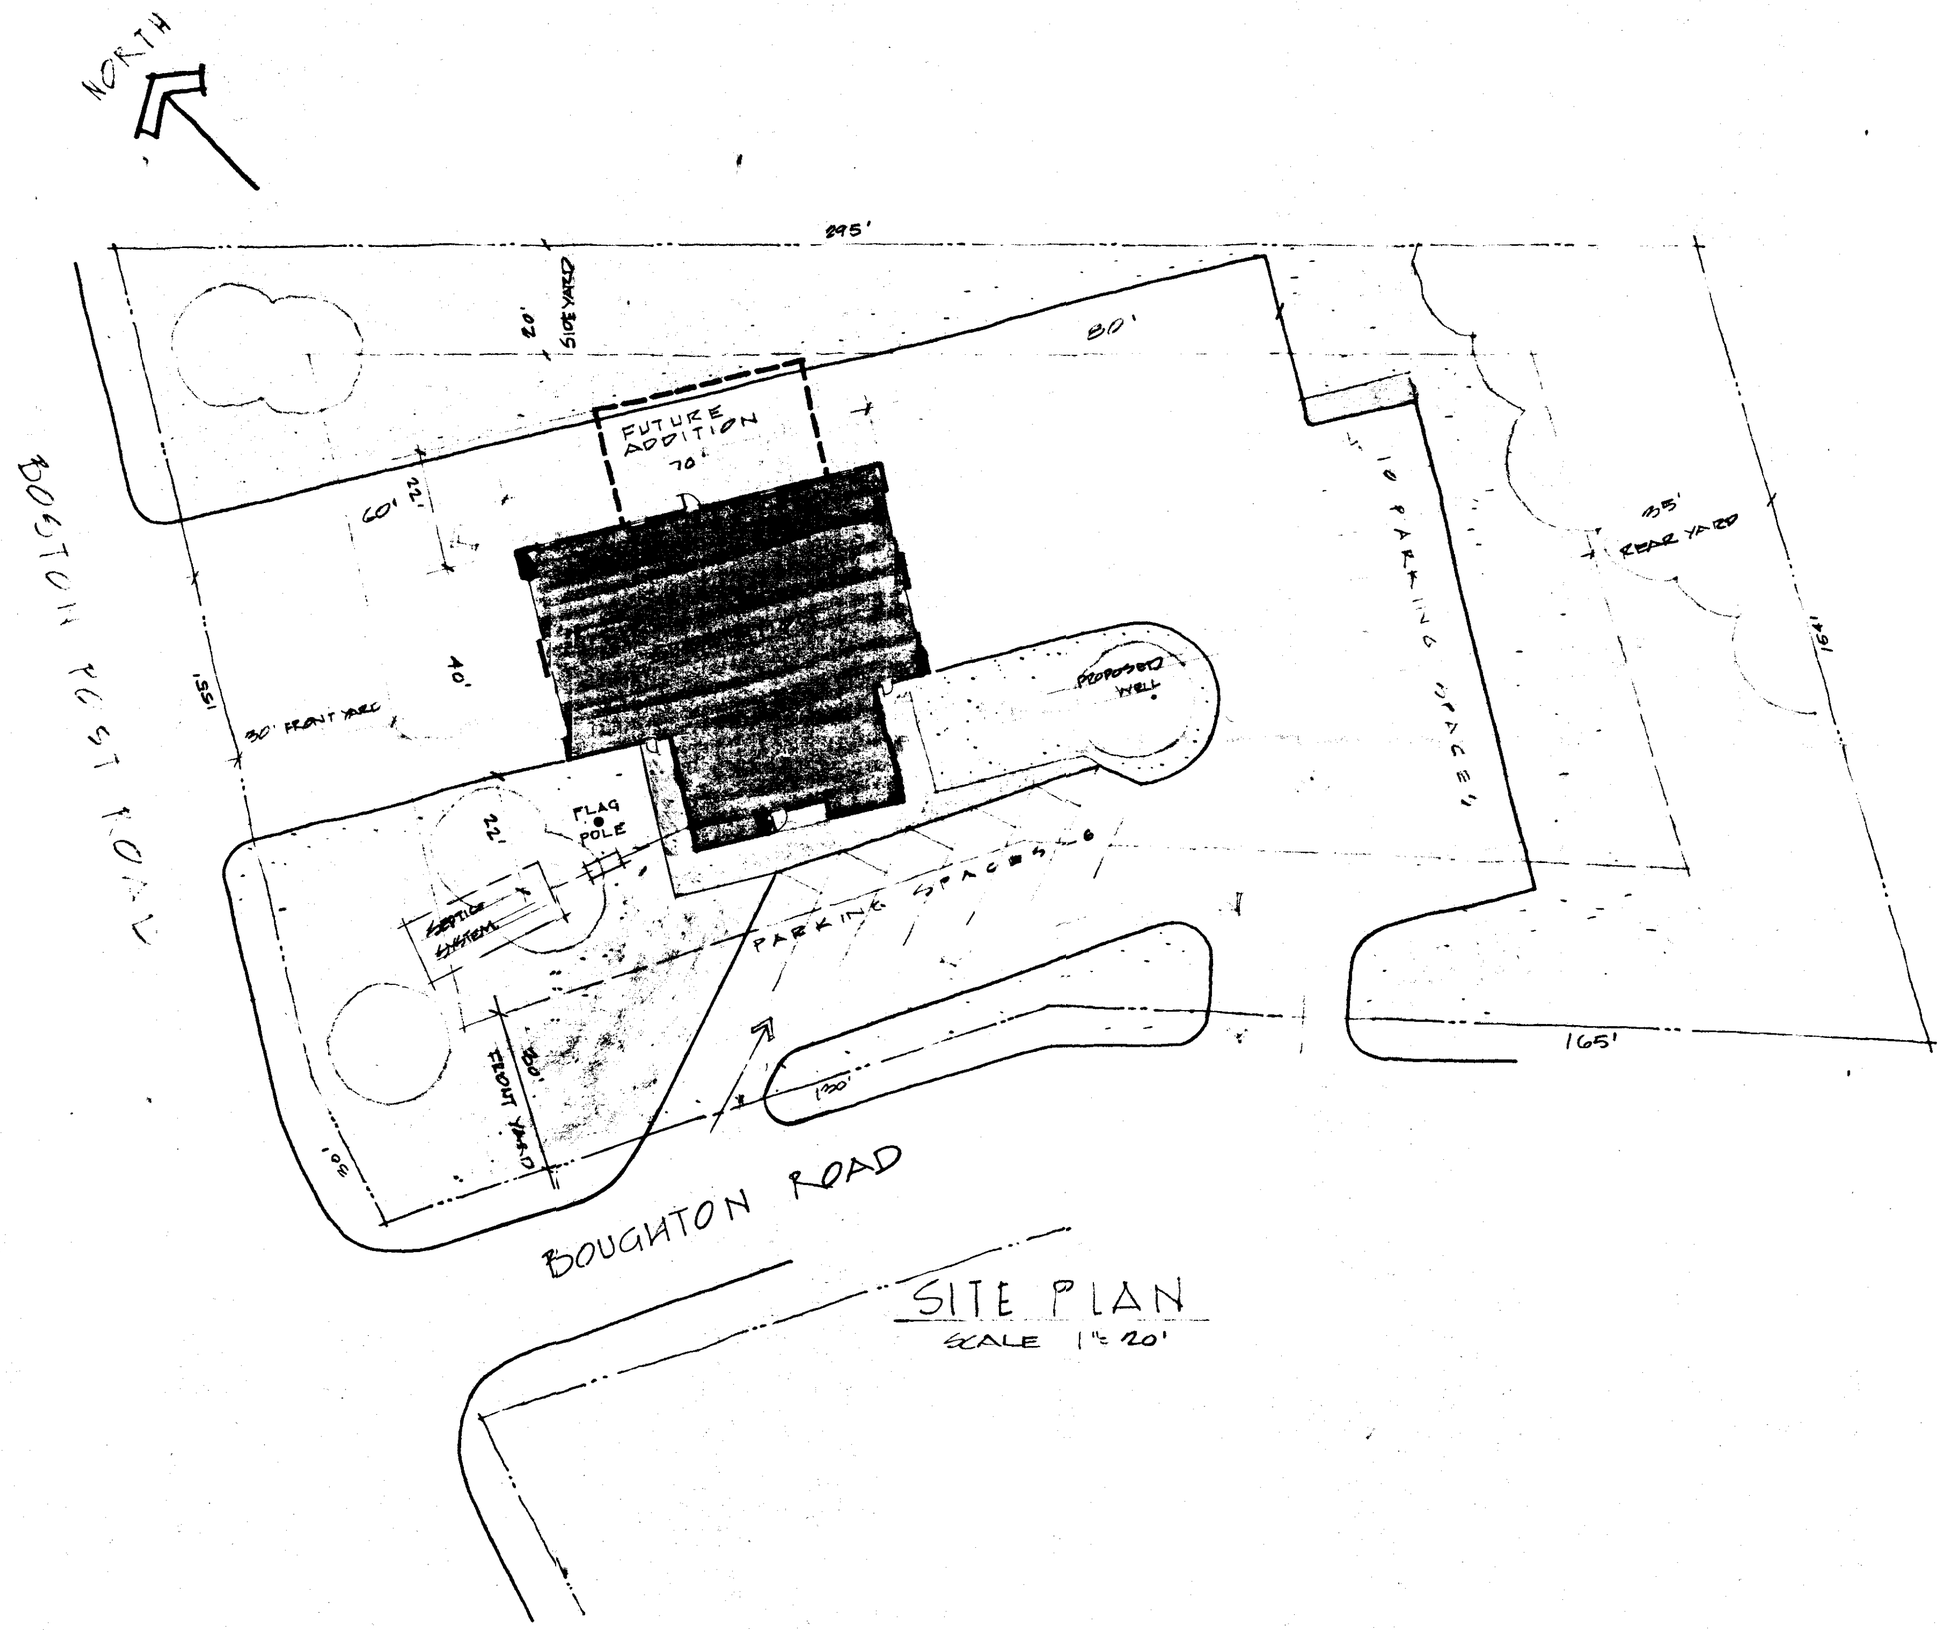

SITE PLAN
SCALE 1" = 20'

JONCUS & SCHNEIDER
203 · 739 · 6986 170 FLANDERS ROAD NIANTIC · CT · 06357
ARCHITECTS · AIA

/22/86
REV 2/26/86
REV 2/28/86

PRELIMINARY
SITE PLAN

OLD LYME FIRE DEPARTMENT
FIRE & AMBULANCE SUB STATION
LAYSVILLE

1

189 Boston Post Rd Case 86-15 A