JONCUS & SCHNEIDER
ARCHITECTS · AIA

MARCH 20, 1986

170 FLANDERS ROAD · NIANTIC · CONNECTICUT · 06357 · 203-739-6986
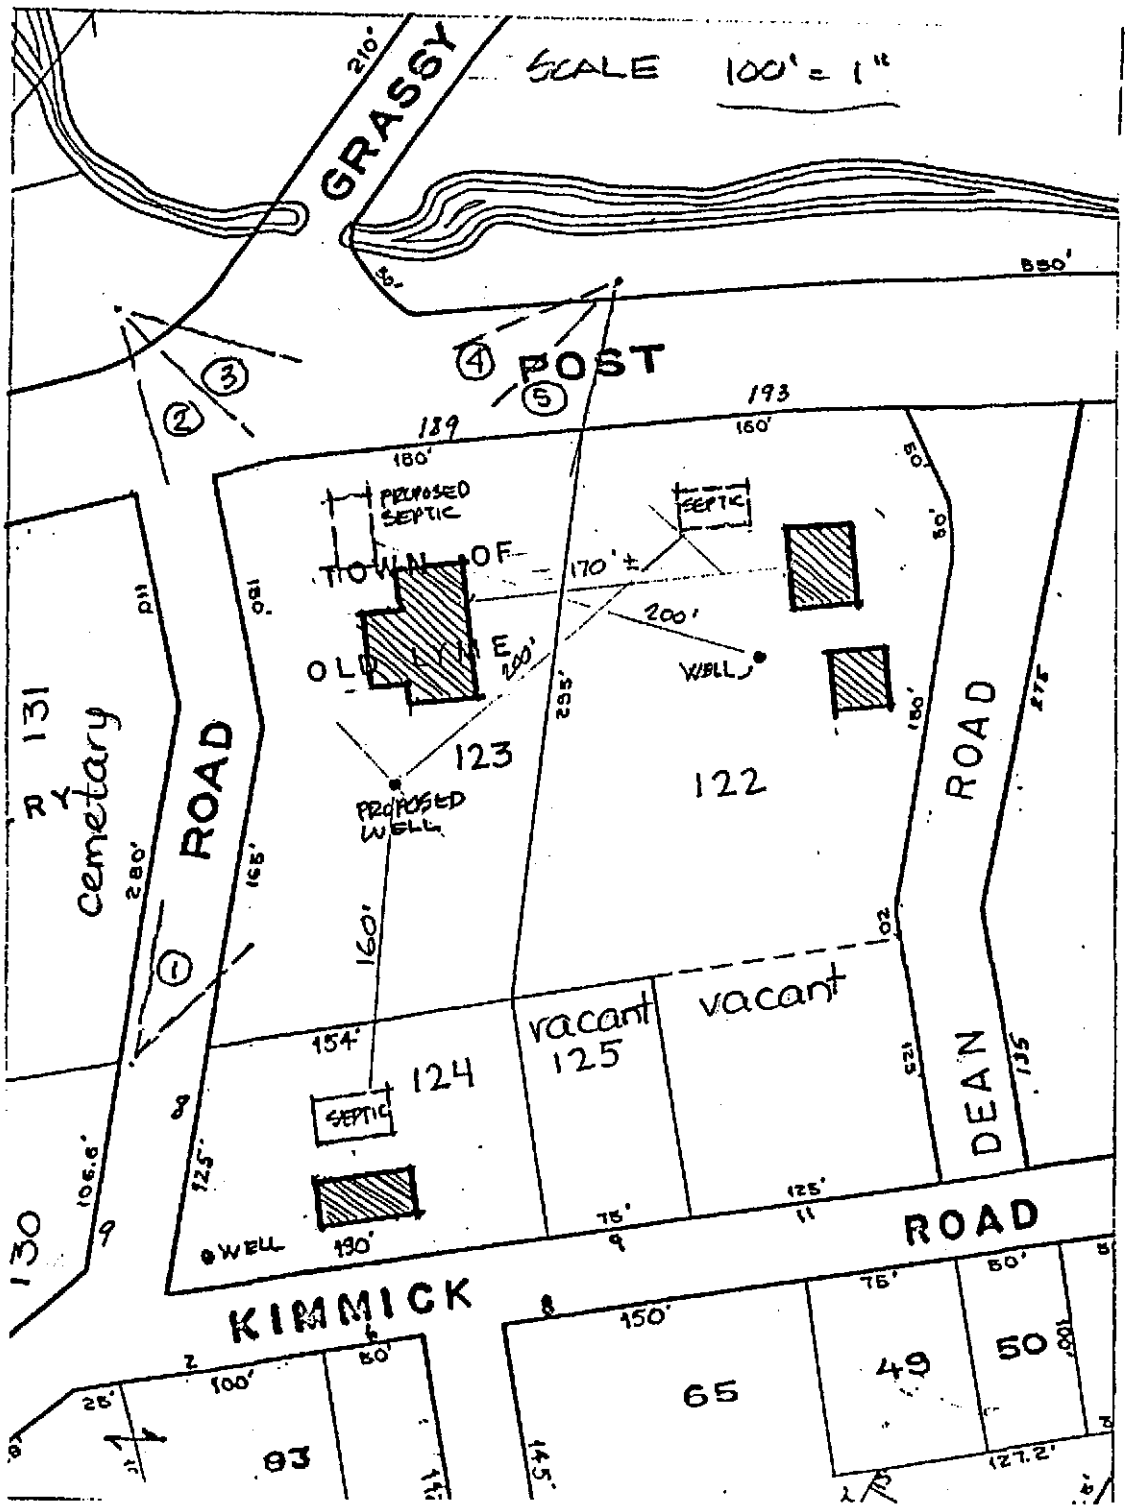
OLD LYME FIRE & AMBULANCE SUBSTATION
BUILDING, SEPTIC & WELL LOCATIONS